Document Transmittal

Paragrid Architecture

83 Johnston Street, Annandale
T: (02) 9660 4588 F: (02) 9660 8233 E: staff.paragrid@ozemail.com.au

Project
Name: Restoration & 2 Units
Address: 72 Wellington St Waterloo
Number: 1425

Page: 1 of 1

Day	7	9	21																		
Month	7	7	7																		
Year	08	08	08																		
By	OG	OG	OG																		

Sheet No.	Sheet Title	Size	Revision																			
00	Cover Page	A3	A	A	B																	
01	Site/Demolition Plan	A3	A	A	B																	
02	Basement Plan	A3	A	A	B																	
03	Ground Floor Plan	A3	A	A	B																	
04	First Floor Plan	A3	A	A	B																	
05	Roof Plan	A3	A	A	B																	
06	West Elevaton	A3	A	A	B																	
07	East Elevation	A3	A	A	B																	
08	North Elevation	A3	A	A	B																	
09	South Elevation	A3	A	A	B																	
10	Sections AA & BB	A3	A	A	B																	
11	Section CC	A3	A	A	B																	
12	Exterior Finishes	A3		A	B																	
13	Services & Footings	A3	A	A	B																	
14	Door & Window Schdle	A3	A	A	B																	
15	Details	A3	A	A	B																	
16	Site Elevations	A3	A	A	B																	
17	Stormwater/Fire.H	A3	A	A	B																	
18	Landscape	A3	A	A	B																	
19	Electrical	A3	A	A	B																	
20	Retaining Walls	A3	A	A	A																	
21	Wtr Brd Apprvd Plan	A3	A	A	A																	
Issue #		1	2	3	4	5	6	7	8	9	10	11	12	13	14	15	16	17	18	19	20	

Distribution

Name	Company/Organisation	Copies																				
Tony Yu		1																				
Jason Giddings			1																			

A: Approval C: Const. X: Info P: Pricing R: Records T: Tender	Reason	i	A																			
D: DXF/DWG H: Hardcopy N: Negative P: PDF V: VectorWorks	Media	p	H																			
F: Fax P: Post N: Exp. Post C: Courier E: Email B: By Hand	Method	e	B																			

Not for Construction
FOR TENDER ONLY -
All Details to Engineers
Details 21/7/08

Tender Drawings

ISSUE	DATE	ISSUE NOTE	BY
1	4/7/08	For Tender	OG

NO.	DATE	NOTE
B	21/7/08	For Tender
A	4/7/08	For Tender

NOTES

The builder is responsible for the setting out of the works, the checking of all dimensions and levels on site, and the reporting of any discrepancies to the proprietor prior to commencement of work and using a current document. If in doubt ask. Do not scale from drawings. Not for construction unless authorised.

Client
Mr P Giddings

Address
72 Wellington St
Waterloo

Project Job No. 1425
Restoration & 2 Units

Drawing
Cover Page

PARAGRID
acn 81 064 459 178 PTY LTD
David Springett Architect #4772
PO Box 26, 83 Johnston St
Annandale NSW 2038
staff.paragrid@ozemail.com.au
www.paragrid.com
F: 02 9660 8233 Ph:02 9660 4588

Filename 1425 080715 Tender A.vwx
Scale **1:100** Date **11/06/08**

Dwg No. 00 Rev. B

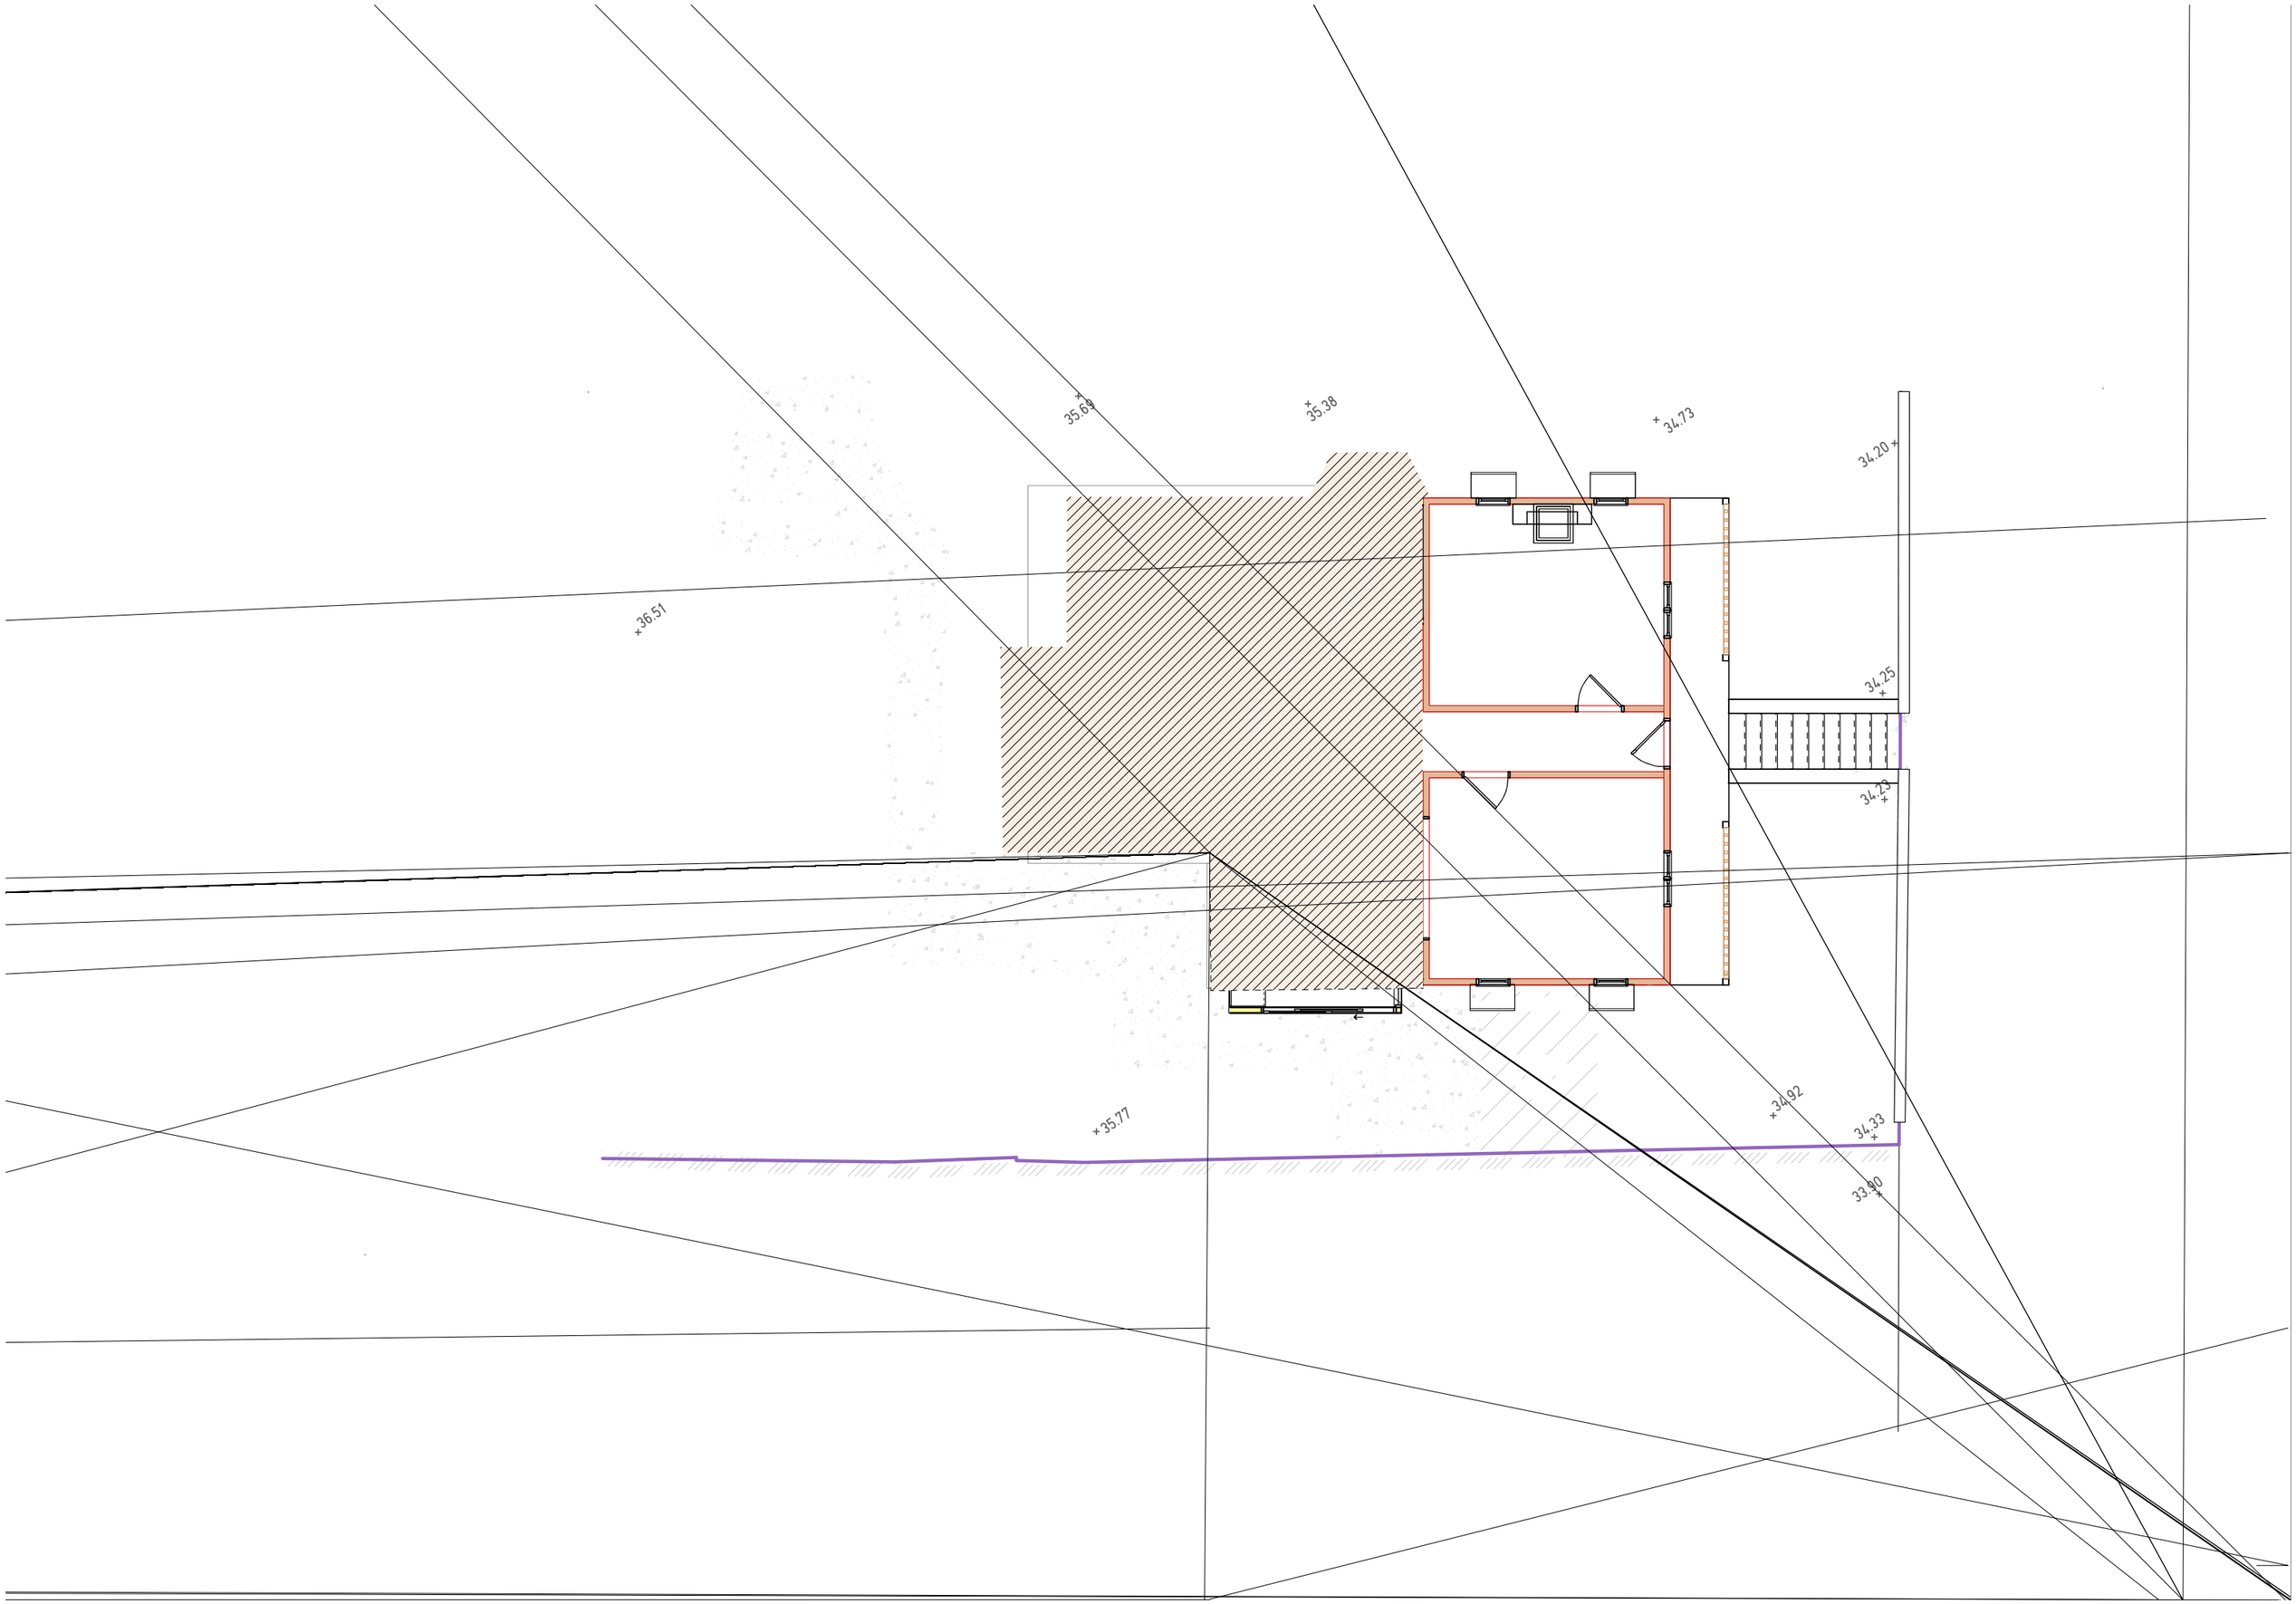
35.69
35.38
34.73
34.20
36.51
34.25
34.23
35.77
34.92
34.33
33.80

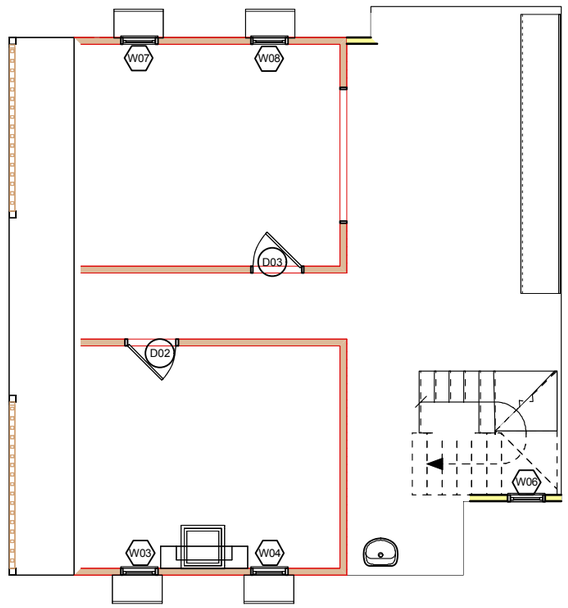
W07
W08
D03
D02
W06
W03
W04

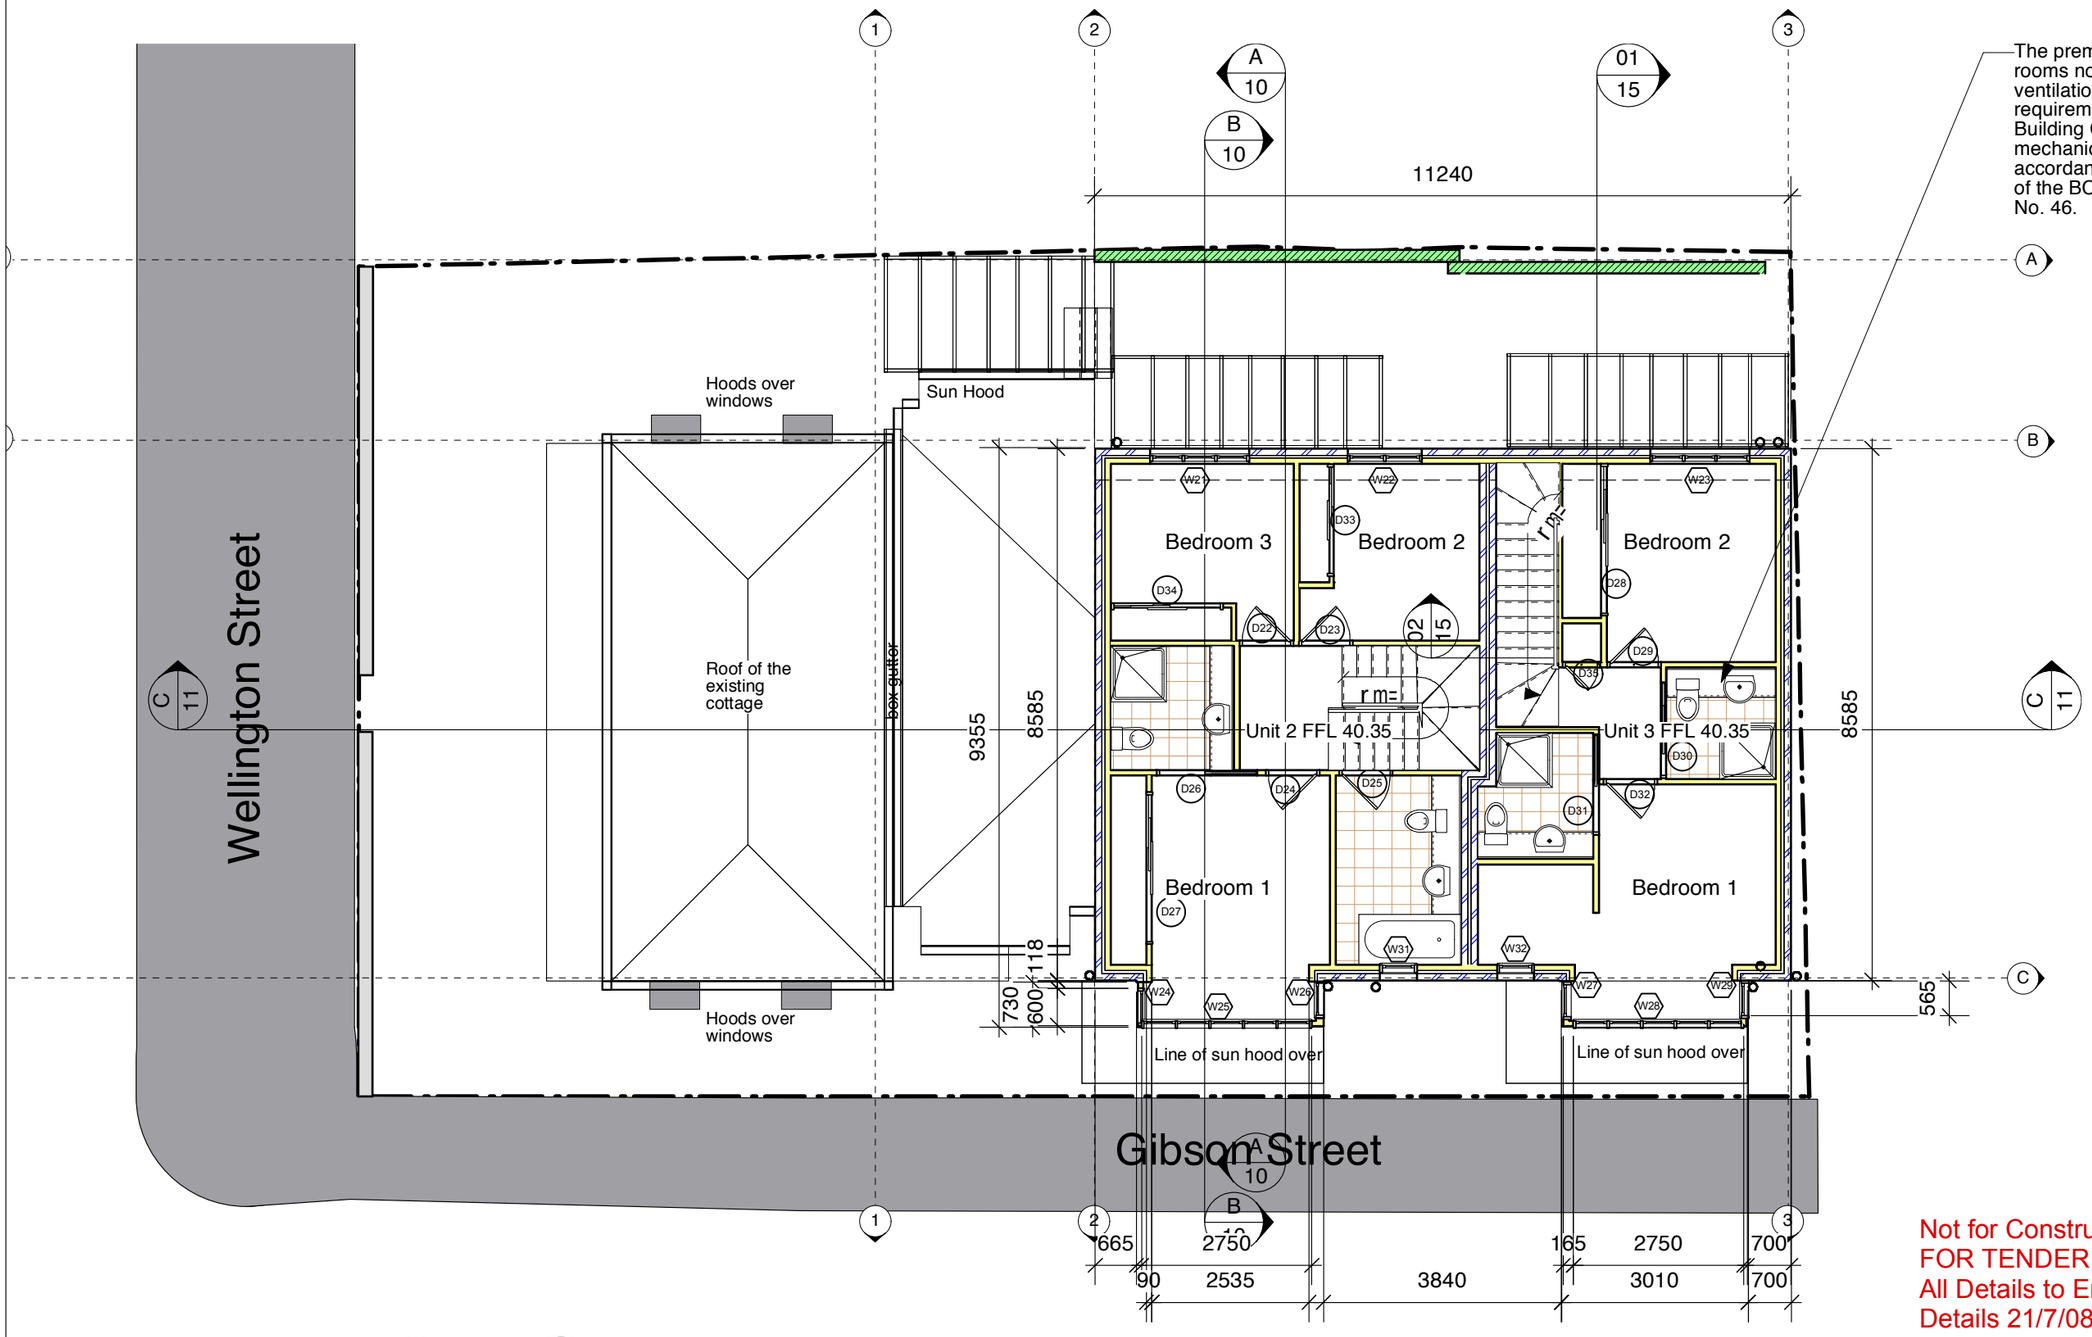

Not for Construction
FOR TENDER ONLY -
All Details to Engineers
Details 21/7/08

ISSUE	DATE	ISSUE NOTE	BY
1	4/7/08	For Tender	OG

NO.	DATE	NOTE
B	21/7/08	For Tender
A	4/7/08	For Tender

NOTES

The builder is responsible for the setting out of the works, the checking of all dimensions and levels on site, and the reporting of any discrepancies to the proprietor prior to commencement of work and using a current document. If in doubt ask. Do not scale from drawings. Not for construction unless authorised.

Client
Mr P Giddings

Address
72 Wellington St
Waterloo

Project
Restoration & 2 Units

Job No. 1425

Drawing
First Floor Plan

PARAGRID
acn 81 064 459 178 PTY LTD
David Springett Architect #4772
PO Box 26, 83 Johnston St
Annandale NSW 2038
staff.paragrid@ozemail.com.au
www.paragrid.com
F: 02 9660 8233 Ph:02 9660 4588

Filename 1425 080715 Tender A.vwx

Scale **1:100** Date **11/06/08**

Dwg No. 04 Rev. B

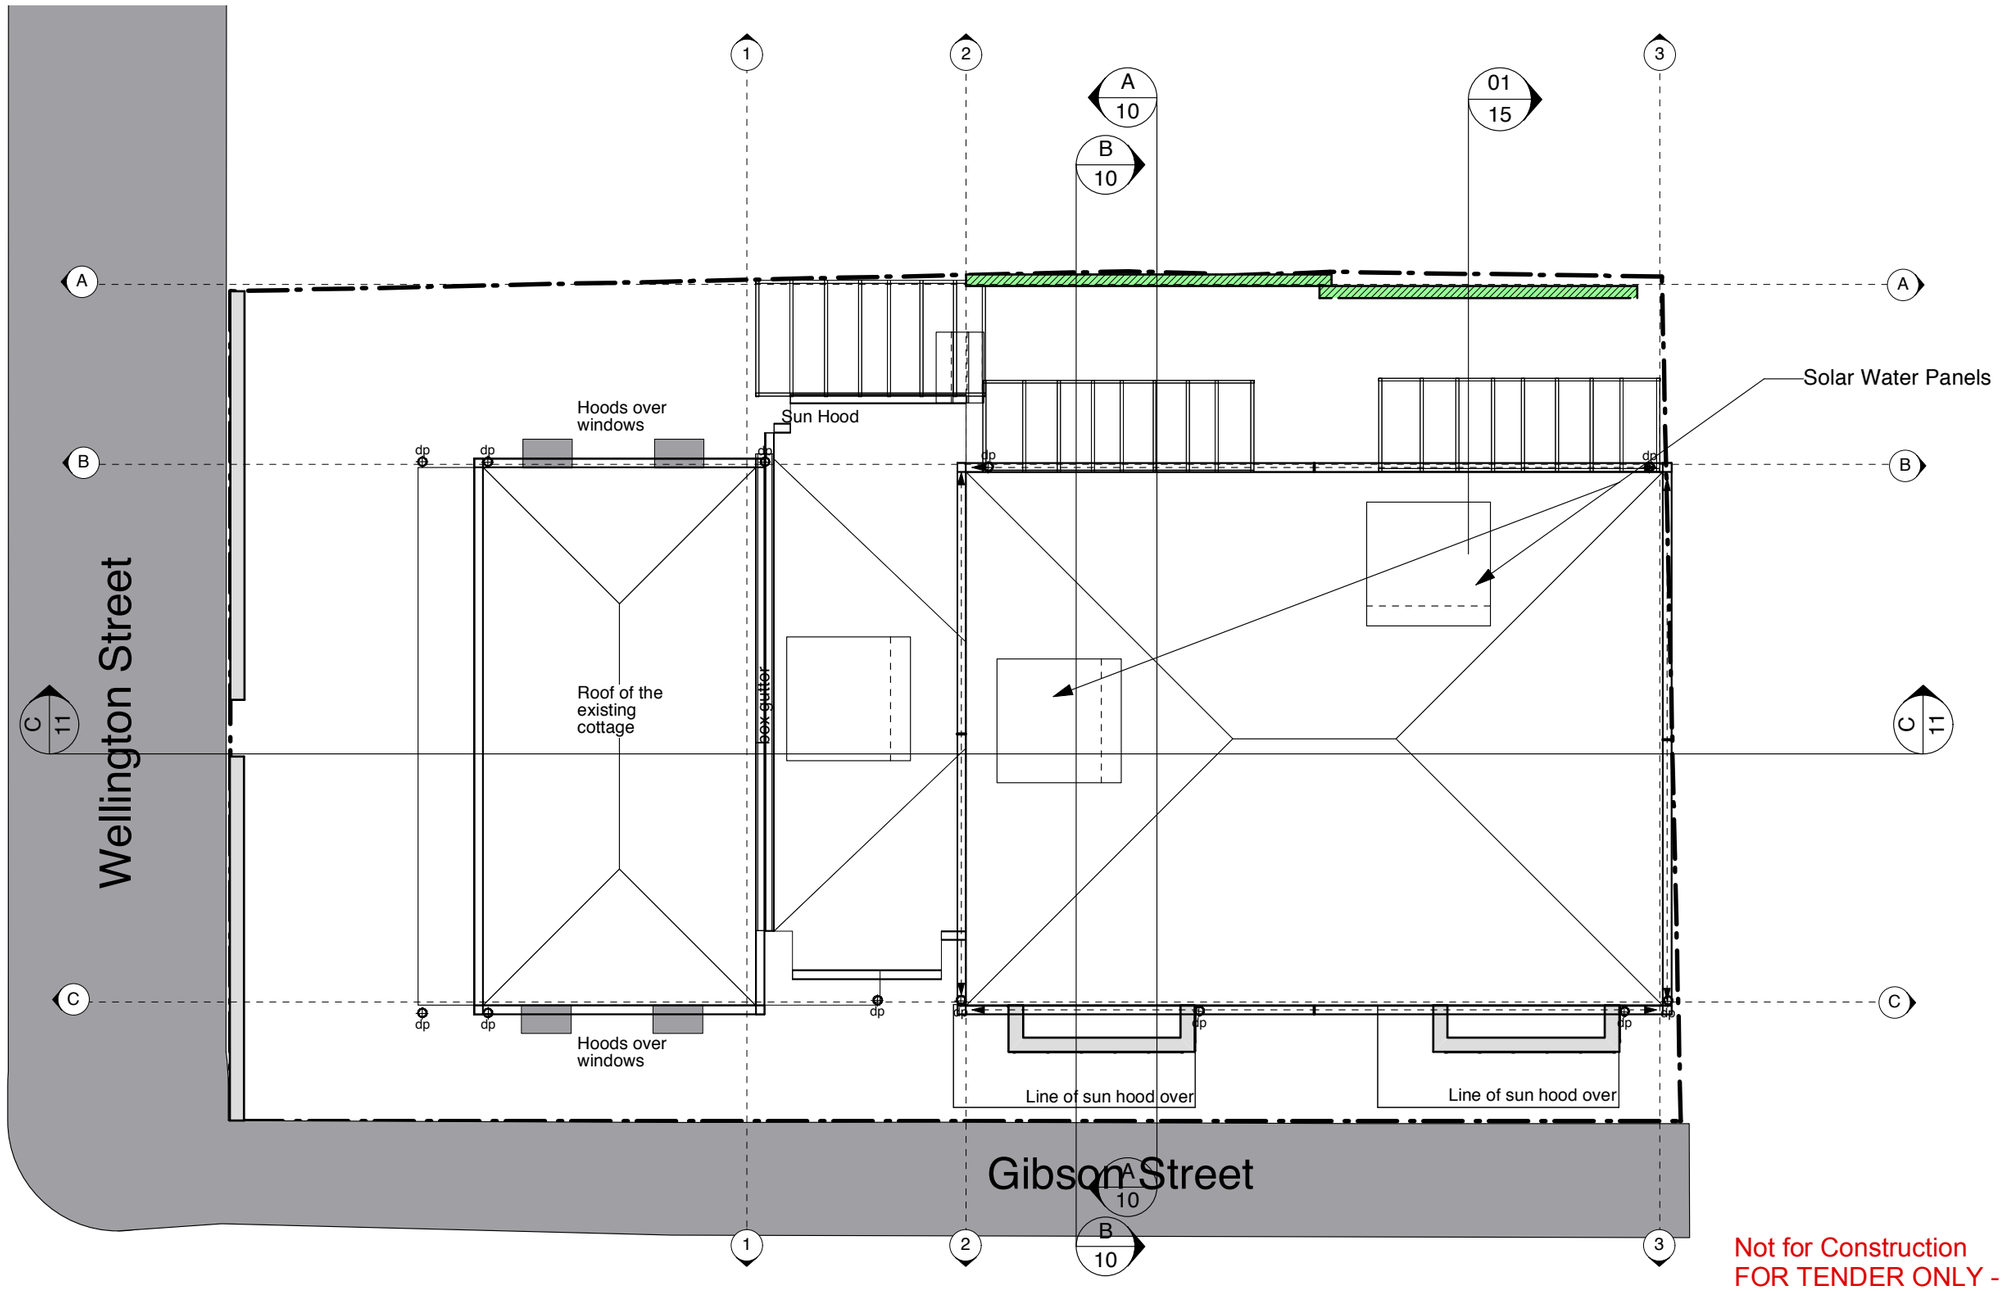

north

01 / 05 Plan — Roof Plan
Scale: 1:100

0 1 2 3 4 5 M

Not for Construction
FOR TENDER ONLY -
All Details to Engineers
Details 21/7/08

ISSUE	DATE	ISSUE NOTE	BY
1	4/7/08	For Tender	OG
B	21/7/08	For Tender	
A	4/7/08	For Tender	

NO. DATE NOTE

NOTES

The builder is responsible for the setting out of the works, the checking of all dimensions and levels on site, and the reporting of any discrepancies to the proprietor prior to commencement of work and using a current document. If in doubt ask. Do not scale from drawings. Not for construction unless authorised.

Client
Mr P Giddings

Address
72 Wellington St
Waterloo

Project
Restoration & 2 Units

Job No. 1425

Drawing
Roof Plan

MEMBER THE ROYAL AUSTRALIAN INSTITUTE OF ARCHITECTS
PARAGRID acn 81 064 459 178 PTY LTD
David Springett Architect #4772
RAIA REGISTERED ARCHITECT
PO Box 26, 83 Johnston St
Annandale NSW 2038
staff.paragrid@ozemail.com.au
www.paragrid.com
F: 02 9660 8233 Ph:02 9660 4588

Filename 1425 080715 Tender A.vwx

Scale **1:100** Date **11/06/08**

Dwg No. 05 Rev. B

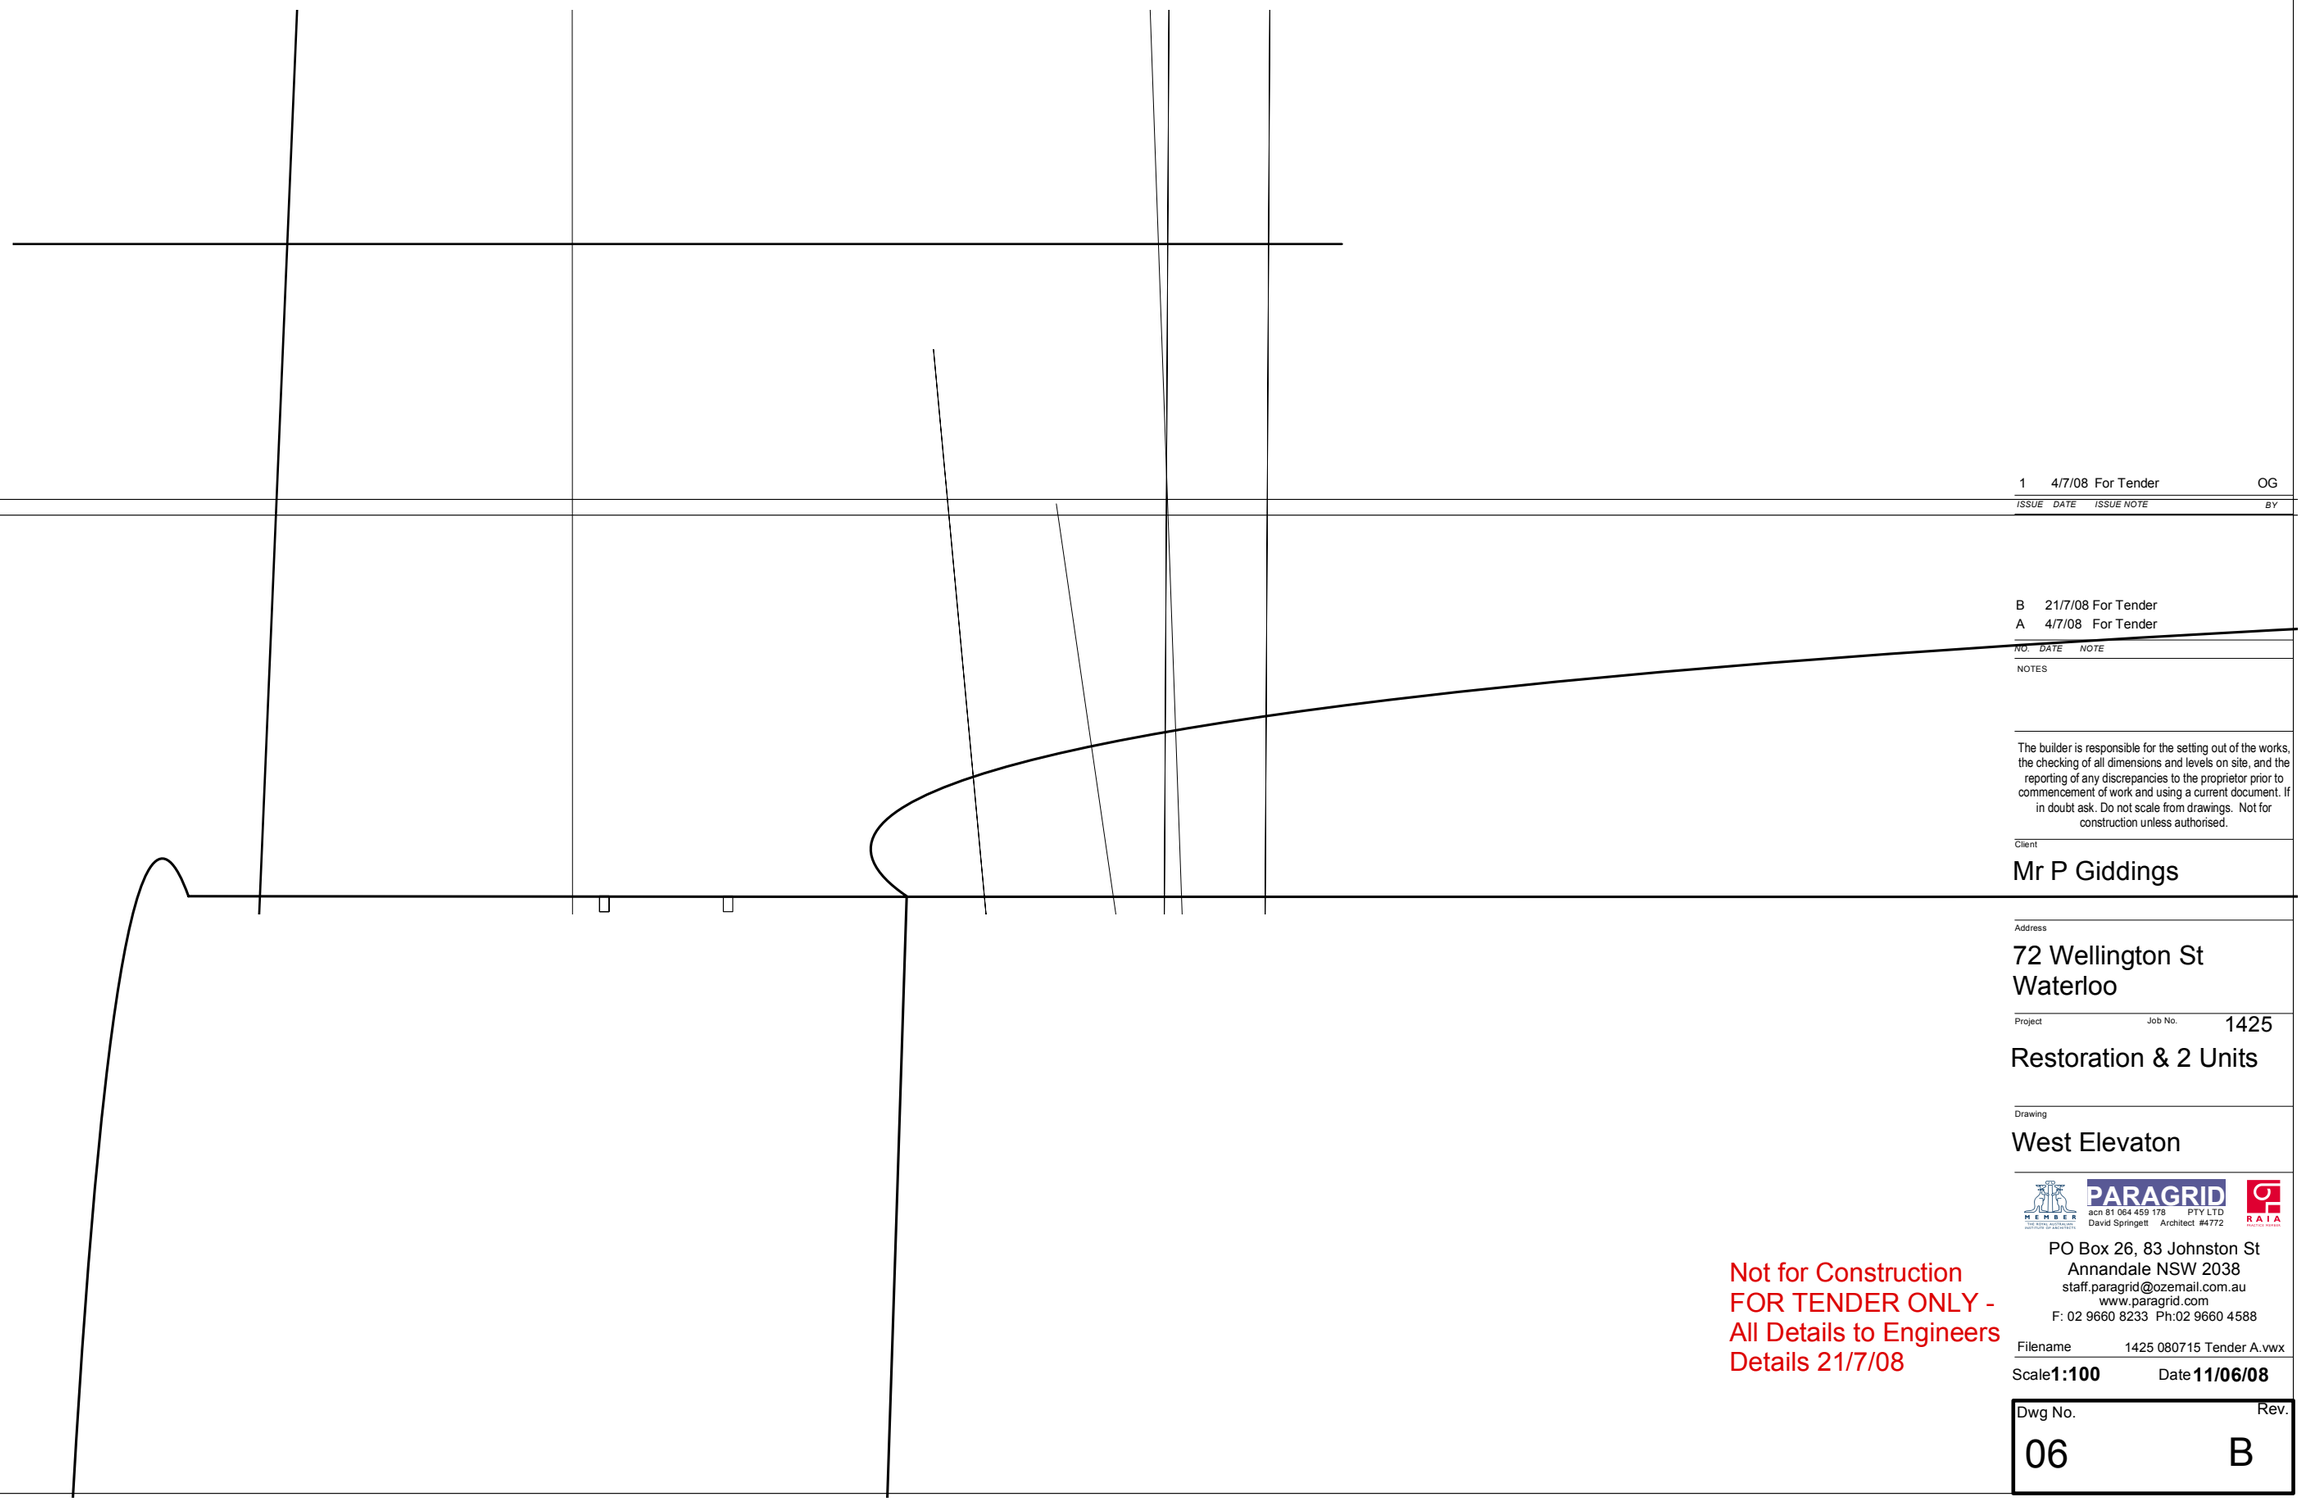

ISSUE	DATE	ISSUE NOTE	BY
1	4/7/08	For Tender	OG

NO.	DATE	NOTE
B	21/7/08	For Tender
A	4/7/08	For Tender

NOTES

The builder is responsible for the setting out of the works, the checking of all dimensions and levels on site, and the reporting of any discrepancies to the proprietor prior to commencement of work and using a current document. If in doubt ask. Do not scale from drawings. Not for construction unless authorised.

Client

Mr P Giddings

Address

72 Wellington St
Waterloo

Project

Restoration & 2 Units

Job No. 1425

Drawing

West Elevaton

Not for Construction
FOR TENDER ONLY -
All Details to Engineers
Details 21/7/08

PARAGRID
acn 81 064 459 178 PTY LTD
David Springett Architect #4772

PO Box 26, 83 Johnston St
Annandale NSW 2038
staff.paragrid@ozemail.com.au
www.paragrid.com
F: 02 9660 8233 Ph:02 9660 4588

Filename 1425 080715 Tender A.vwx

Scale **1:100** Date **11/06/08**

Dwg No. 06 Rev. B